Attachment 3
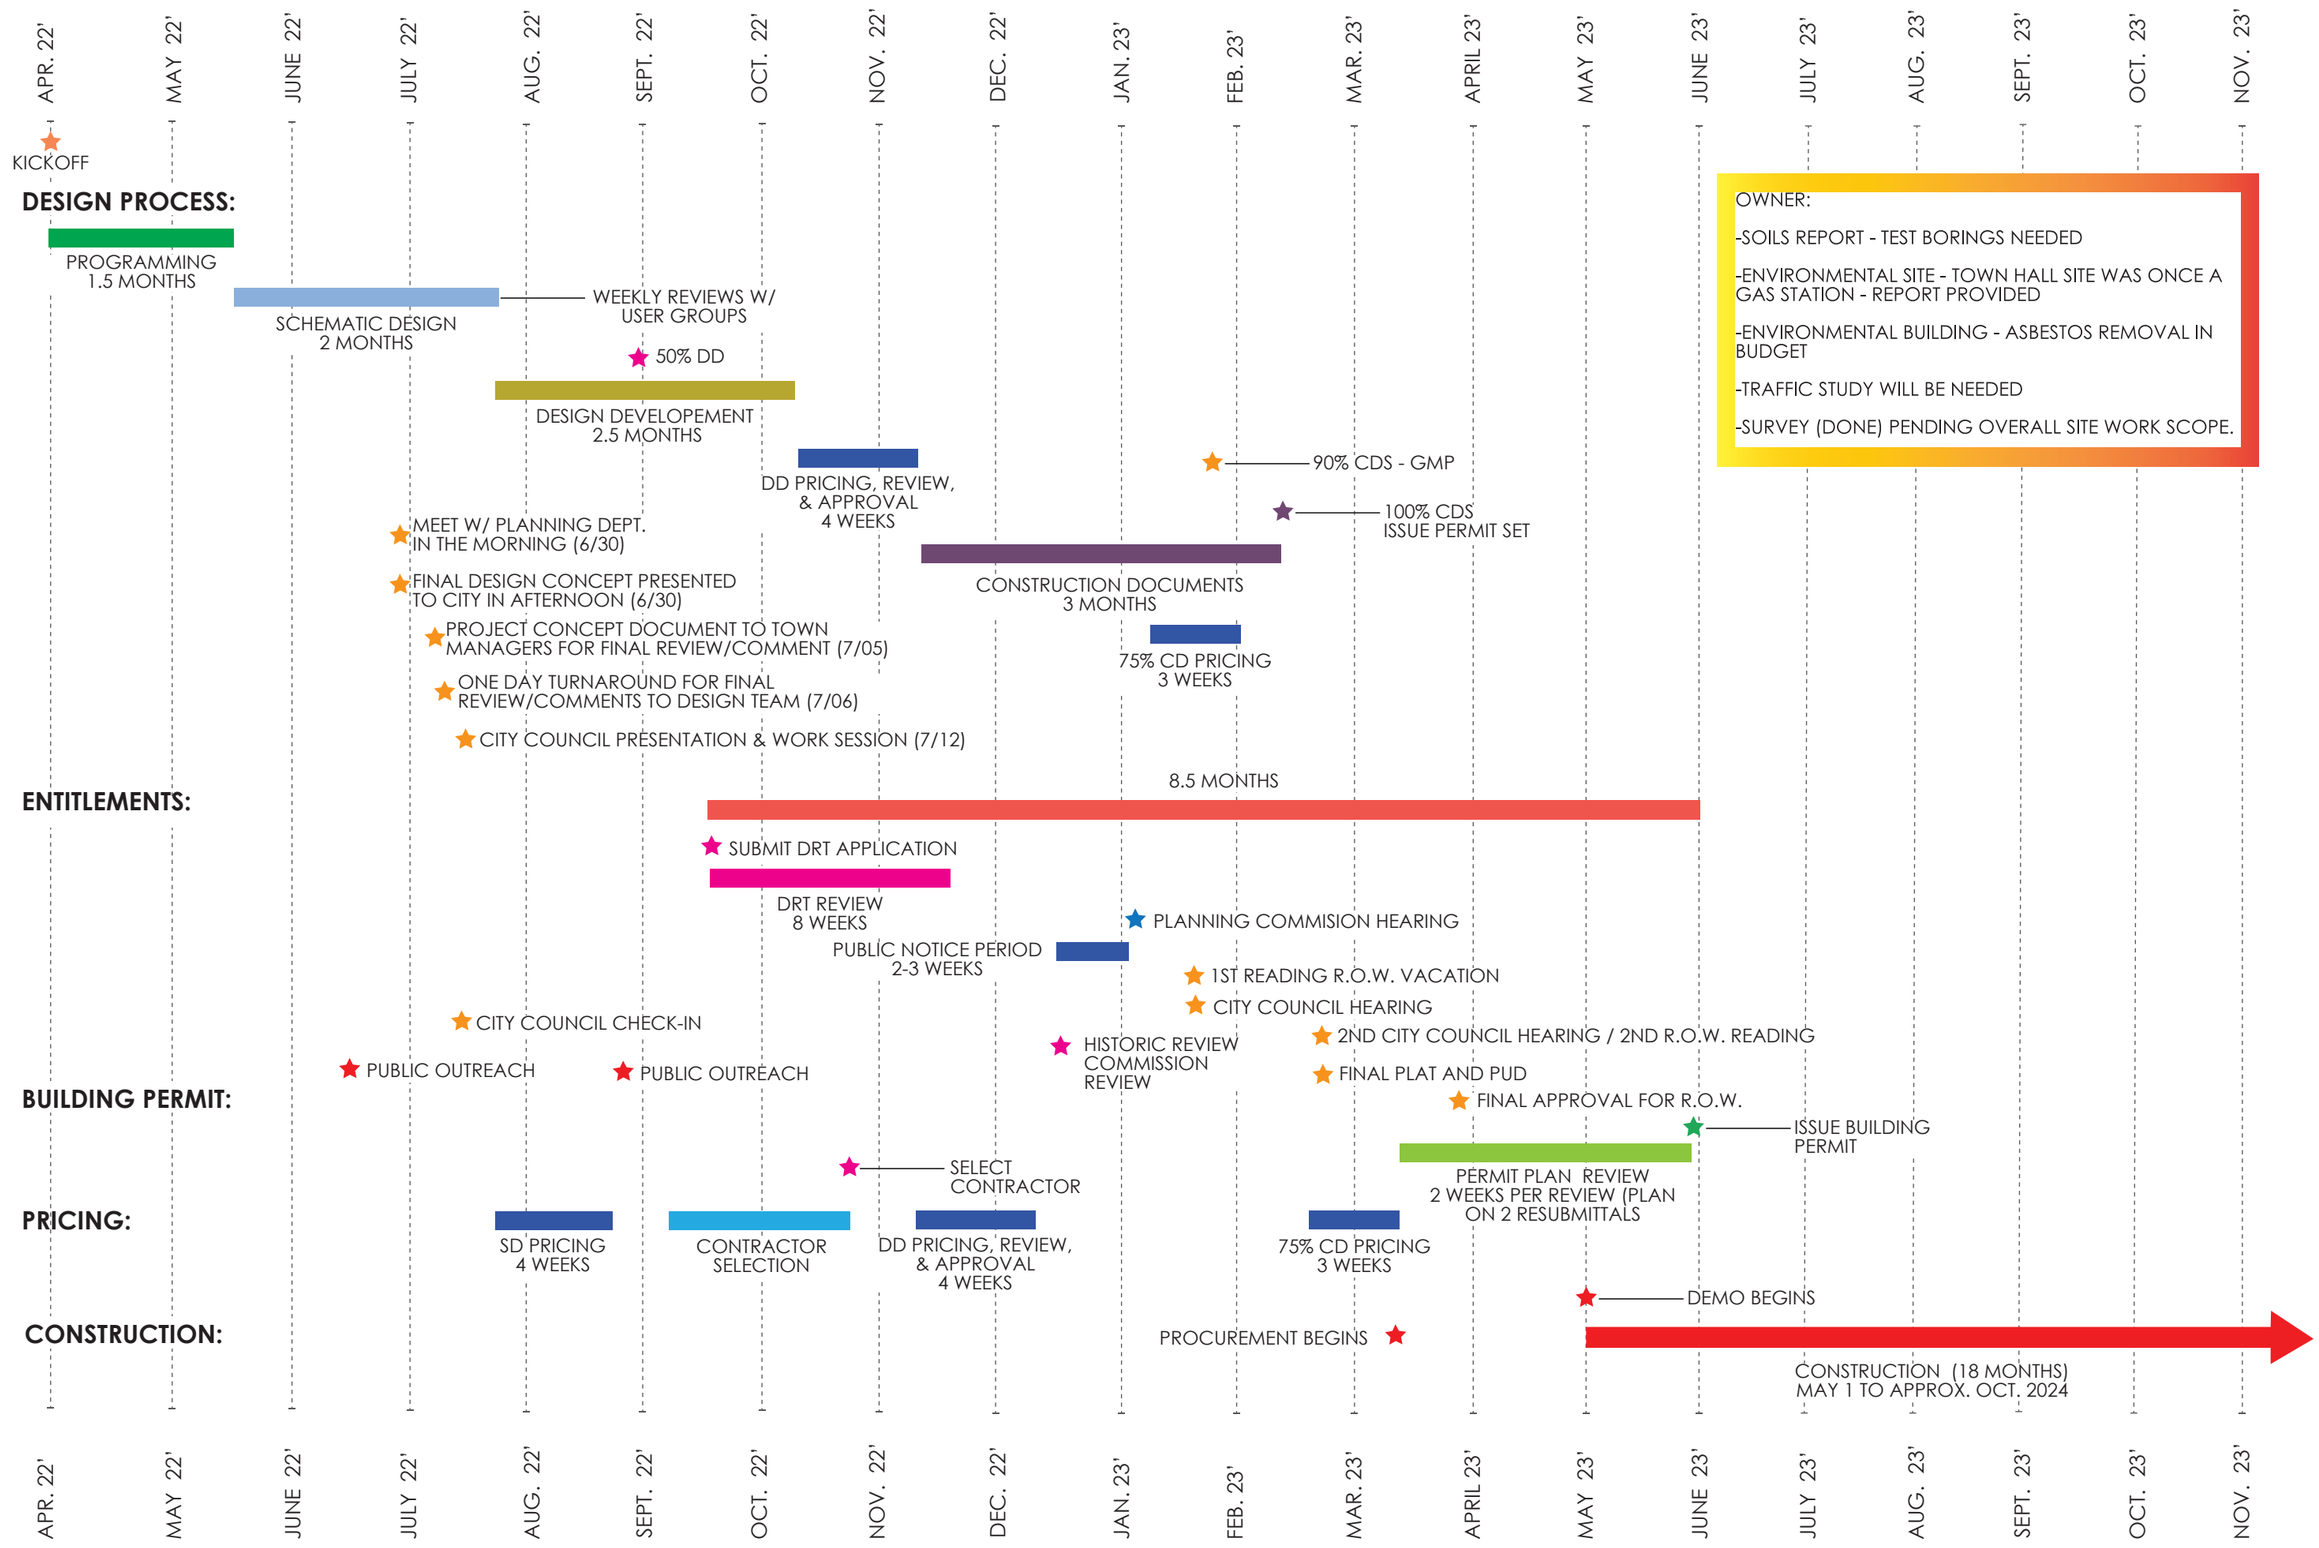
PROJECT SCHEDULE - STEAMBOAT SPRINGS FIRE STATION AND TOWN HALL